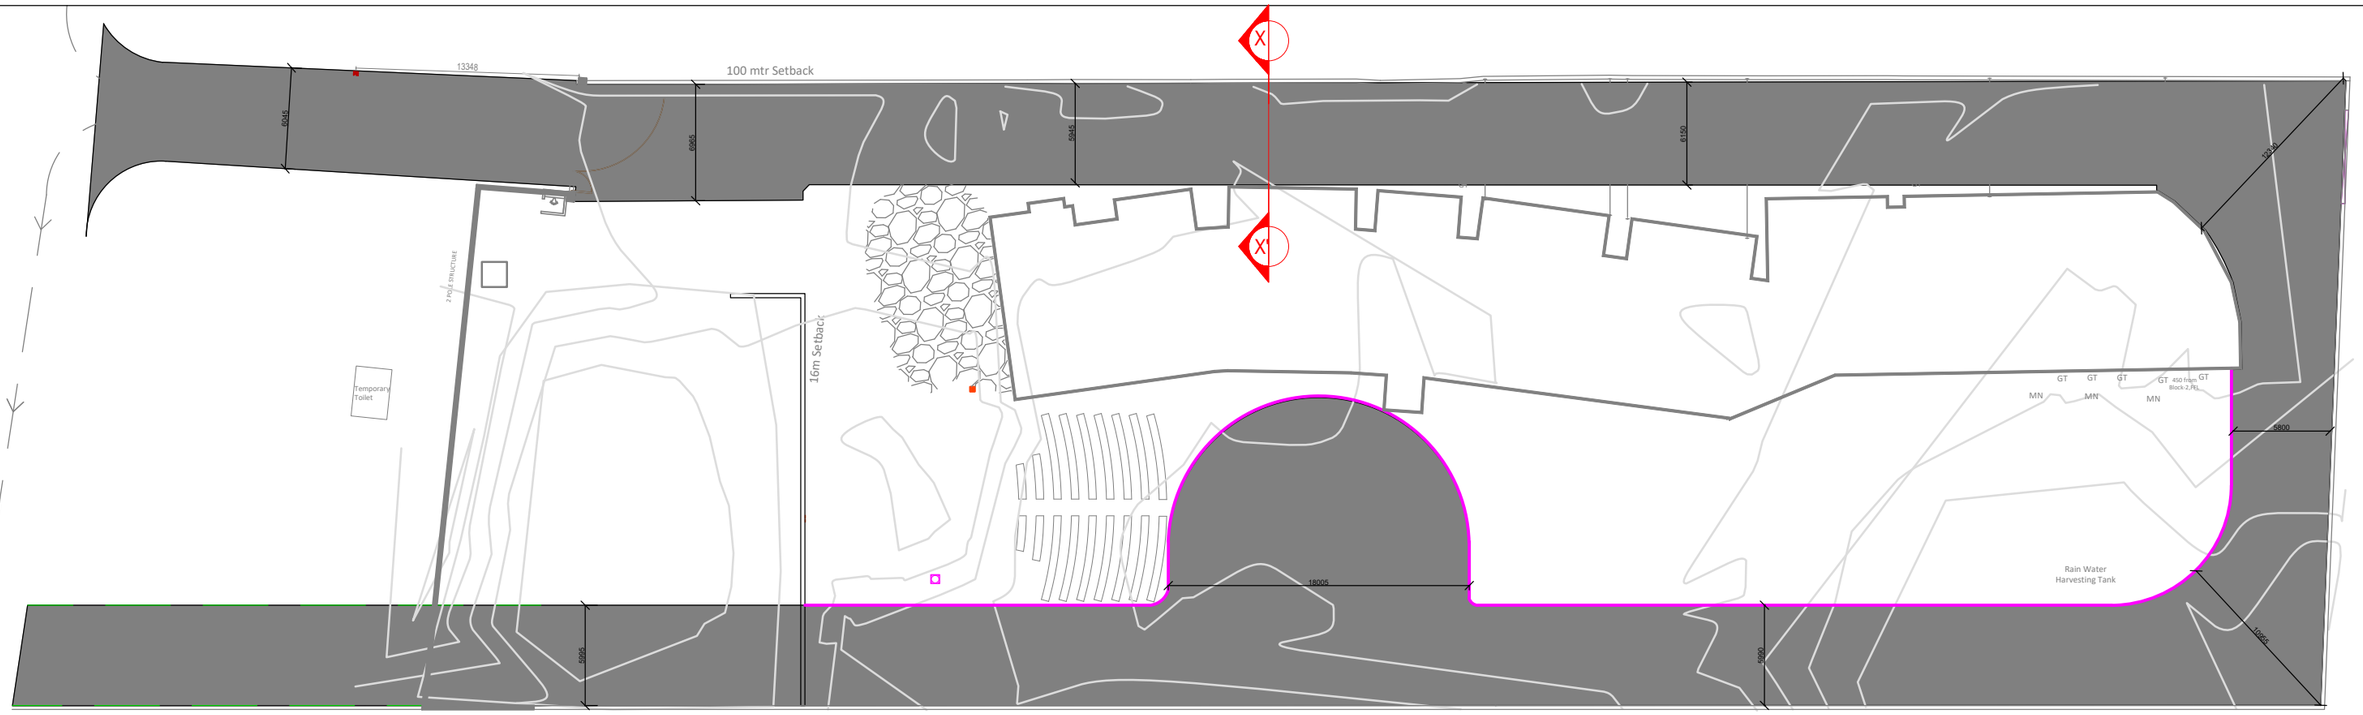

1 SITE PLAN
NTS

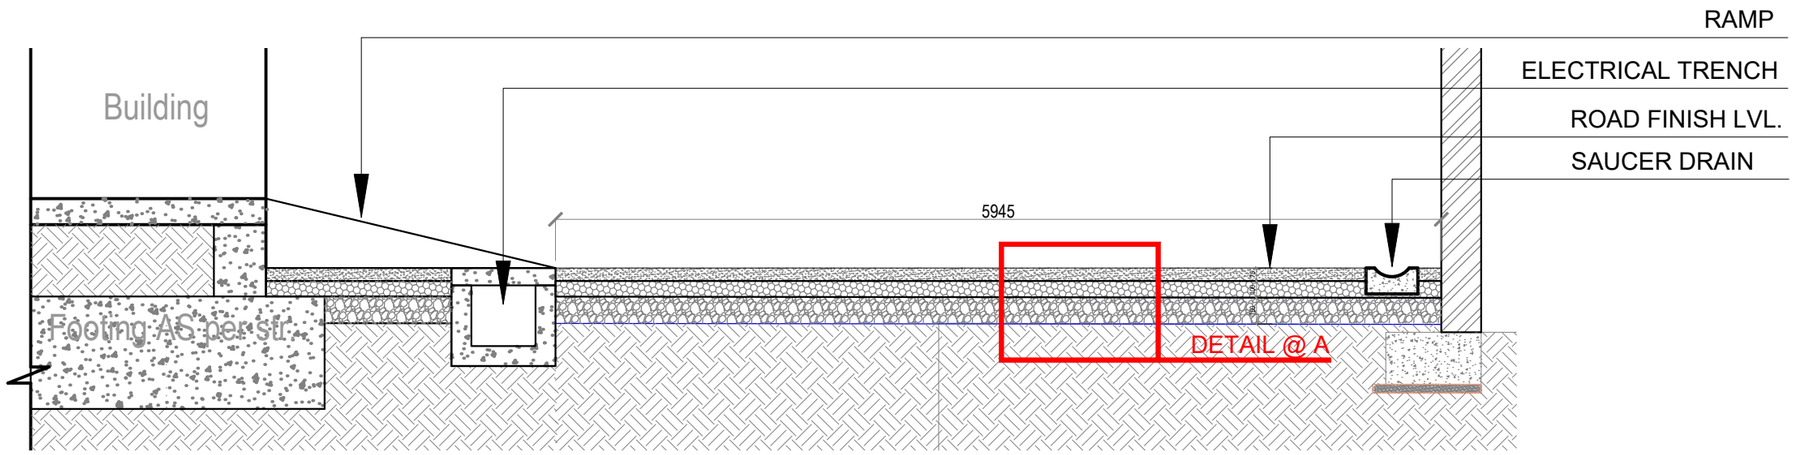

1 SECTION X-X'
1:75

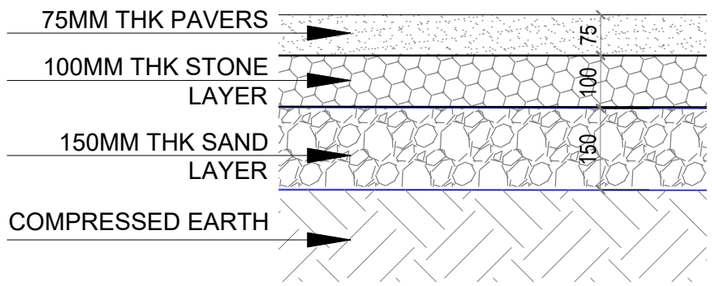

1 DETAIL@A
1:75

TOTAL ROAD AREA - 2027.27 SQM

NOTE:

THIS DRAWING IS A COPYRIGHT. IT IS THE PROPERTY OF STUDIO VANRO AND IS NOT TO BE REPRODUCED, COPIED, HANDED OVER TO A THIRD PARTY OR USED FOR ANY PURPOSE OTHER THAN THAT FOR WHICH IT HAS BEEN LOANED.

GENERAL NOTES:

ALL DIMENSIONS INDICATED ARE IN MILLIMETER UNLESS MENTIONED OTHERWISE

ALL DIMENSIONS ARE TO BE CROSS CHECKED AT SITE AND ANY DISCREPANCY SHALL BE BROUGHT TO NOTICE BEFORE EXECUTION.

ALL SERVICE DRAWINGS SHALL BE READ IN CONJUNCTION WITH THIS DRAWING AND OTHER DETAILS, ANY DISCREPANCY WHATSOEVER SHALL BE BROUGHT TO NOTICE BEFORE EXECUTION.

LEGEND

S.NO	D/W	NOS.	WIDTH	HEIGHT	LINTEL	SILL	REMARKS	GF.	FF.	SF.

REVISIONS

S.NO	DATE	DRAWN	CHECKED	VERIFIED	REMARKS

KEY PLAN

CLIENT: J D Centre of Art	PROJECT: J D Centre of Art, Bhubaneshwar
ARCHITECT: Vastu Shilpa Consultants/ Studio VanRO	DRAWING: TENDER ROAD DETAIL
STRUCTURAL CONSULTANT: Mahendra Raj Consultants Pvt. Ltd	SCALE / COMPUTER FILE
MUSEUM DESIGN: Siddhartha Das Studio	DRAWN BY: MAHESH PRAKASH / CHECKED BY: VIVEK NAMDEV
SANITARY, ELECTRICAL, HVAC, FIRE FIGHTING CONSULTANT	DATE: 26-06-2025 / DRAWING TITLE

N

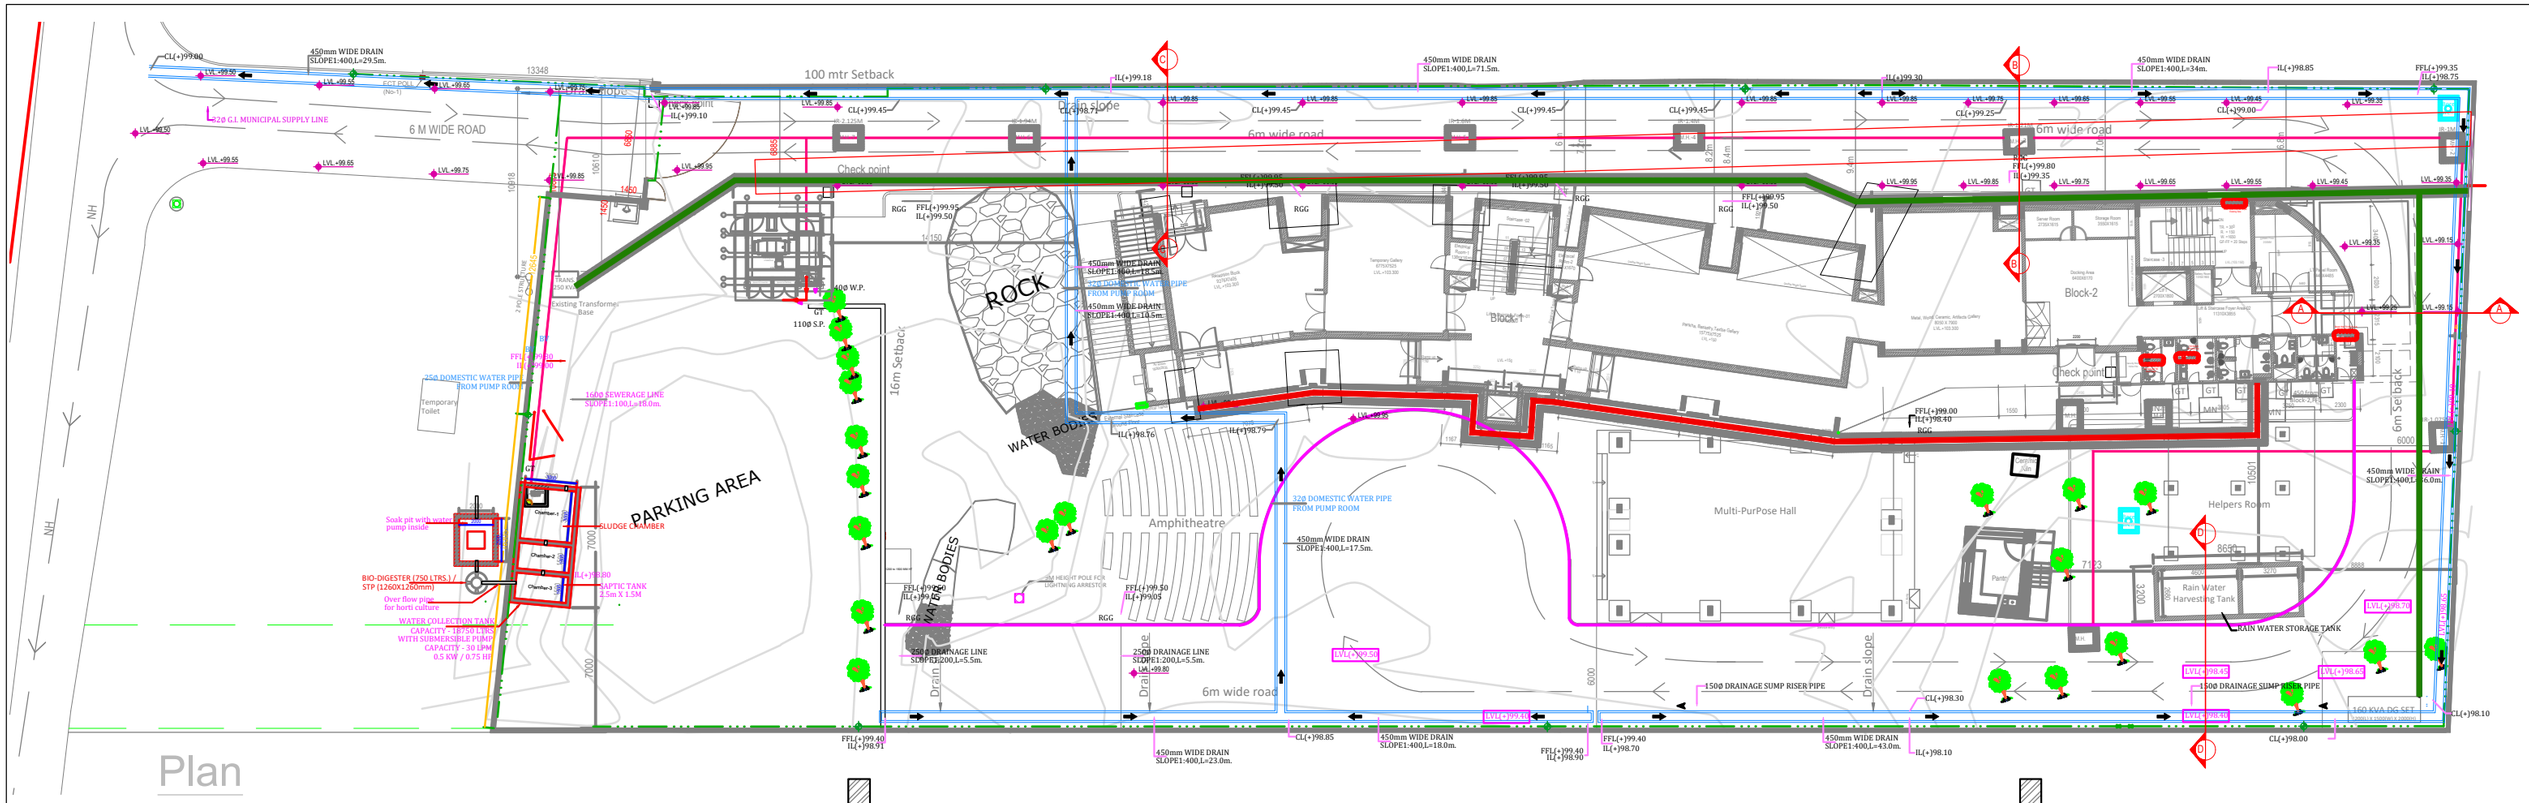

Plan

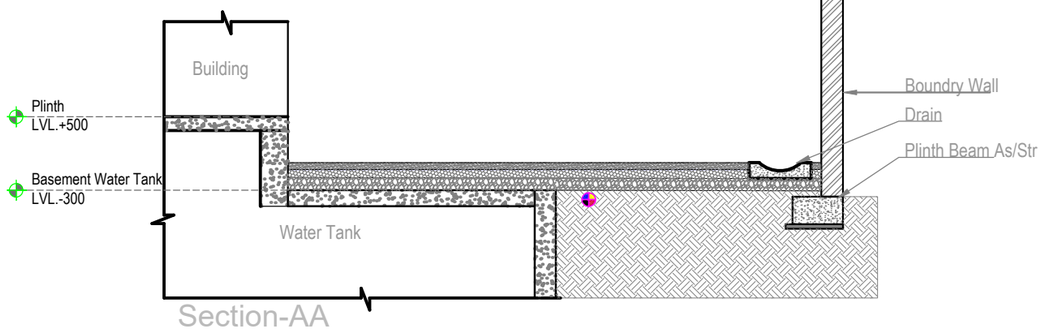

Section-AA

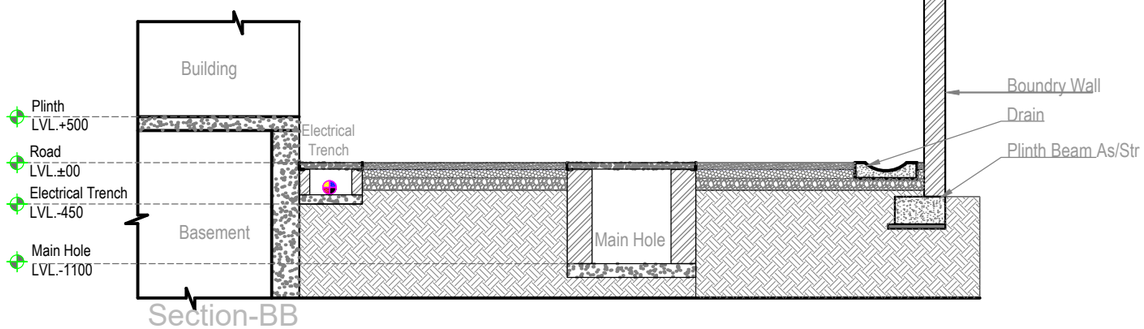

Section-BB

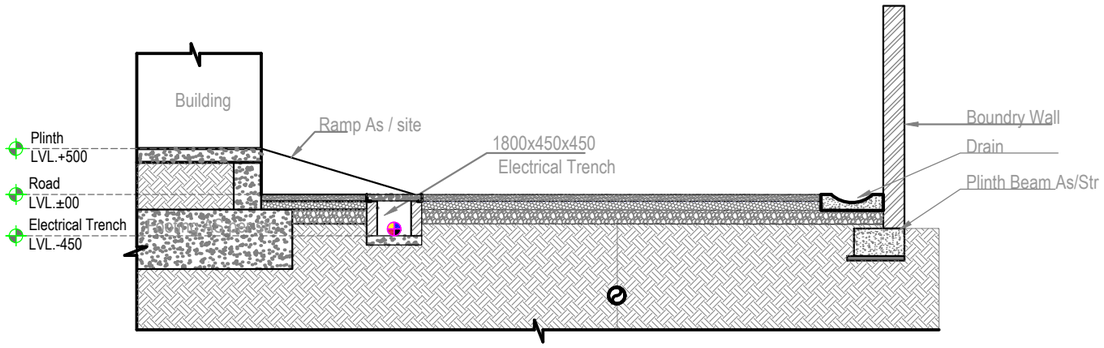

Section-CC

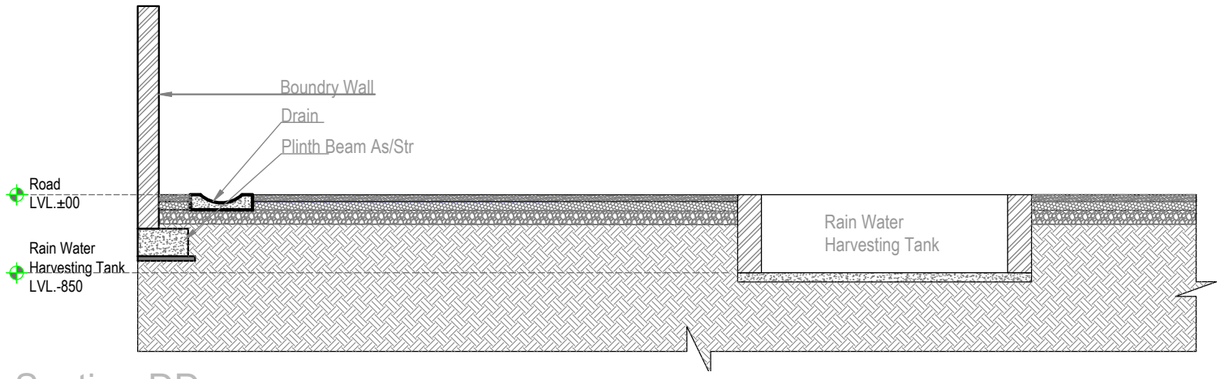

Section-DD

NOTE:

THIS DRAWING IS A COPYRIGHT. IT IS THE PROPERTY OF STUDIO VANRO AND IS NOT TO BE REPRODUCED, COPIED, HANDED OVER TO A THIRD PARTY OR USED FOR ANY PURPOSE OTHER THAN THAT FOR WHICH IT HAS BEEN LOANED.

GENERAL NOTES:

ALL DIMENSIONS INDICATED ARE IN MILLIMETER UNLESS MENTIONED OTHERWISE

ALL DIMENSIONS ARE TO BE CROSS CHECKED AT SITE AND ANY DISCREPANCY SHALL BE BROUGHT TO NOTICE BEFORE EXECUTION.

ALL SERVICE DRAWINGS SHALL BE READ IN CONJUNCTION WITH THIS DRAWING AND OTHER DETAILS, ANY DISCREPANCY WHATSOEVER SHALL BE BROUGHT TO NOTICE BEFORE EXECUTION.

LEGEND

S.NO	D/W	NOS.	WIDTH	HEIGHT	LINTEL	SILL	REMARKS	GF.	FF.	SF.

REVISIONS

S.NO	DATE	DRAWN	CHECKED	VERIFIED	REMARKS

KEY PLAN

CLIENT	J D Centre of Art
PROJECT	J D Centre of Art, Bhubaneshwar
ARCHITECT	Vastu Shilpa Consultants/ Studio VanRO
DRAWING	SITE PLAN ROAD SECTION
STRUCTURAL CONSULTANT	Mahendra Raj Consultants Pvt. Ltd
SCALE	
COMPUTER FILE	
MUSEUM DESIGN	Siddhartha Das Studio
DRAWN BY	MAHESH PRAKASH
CHECKED BY	VIVEK NAMDEV
SANITARY, ELECTRICAL, HVAC, FIRE FIGHTING CONSULTANT	
DATE	10-10-2024
DRAWING TITLE	

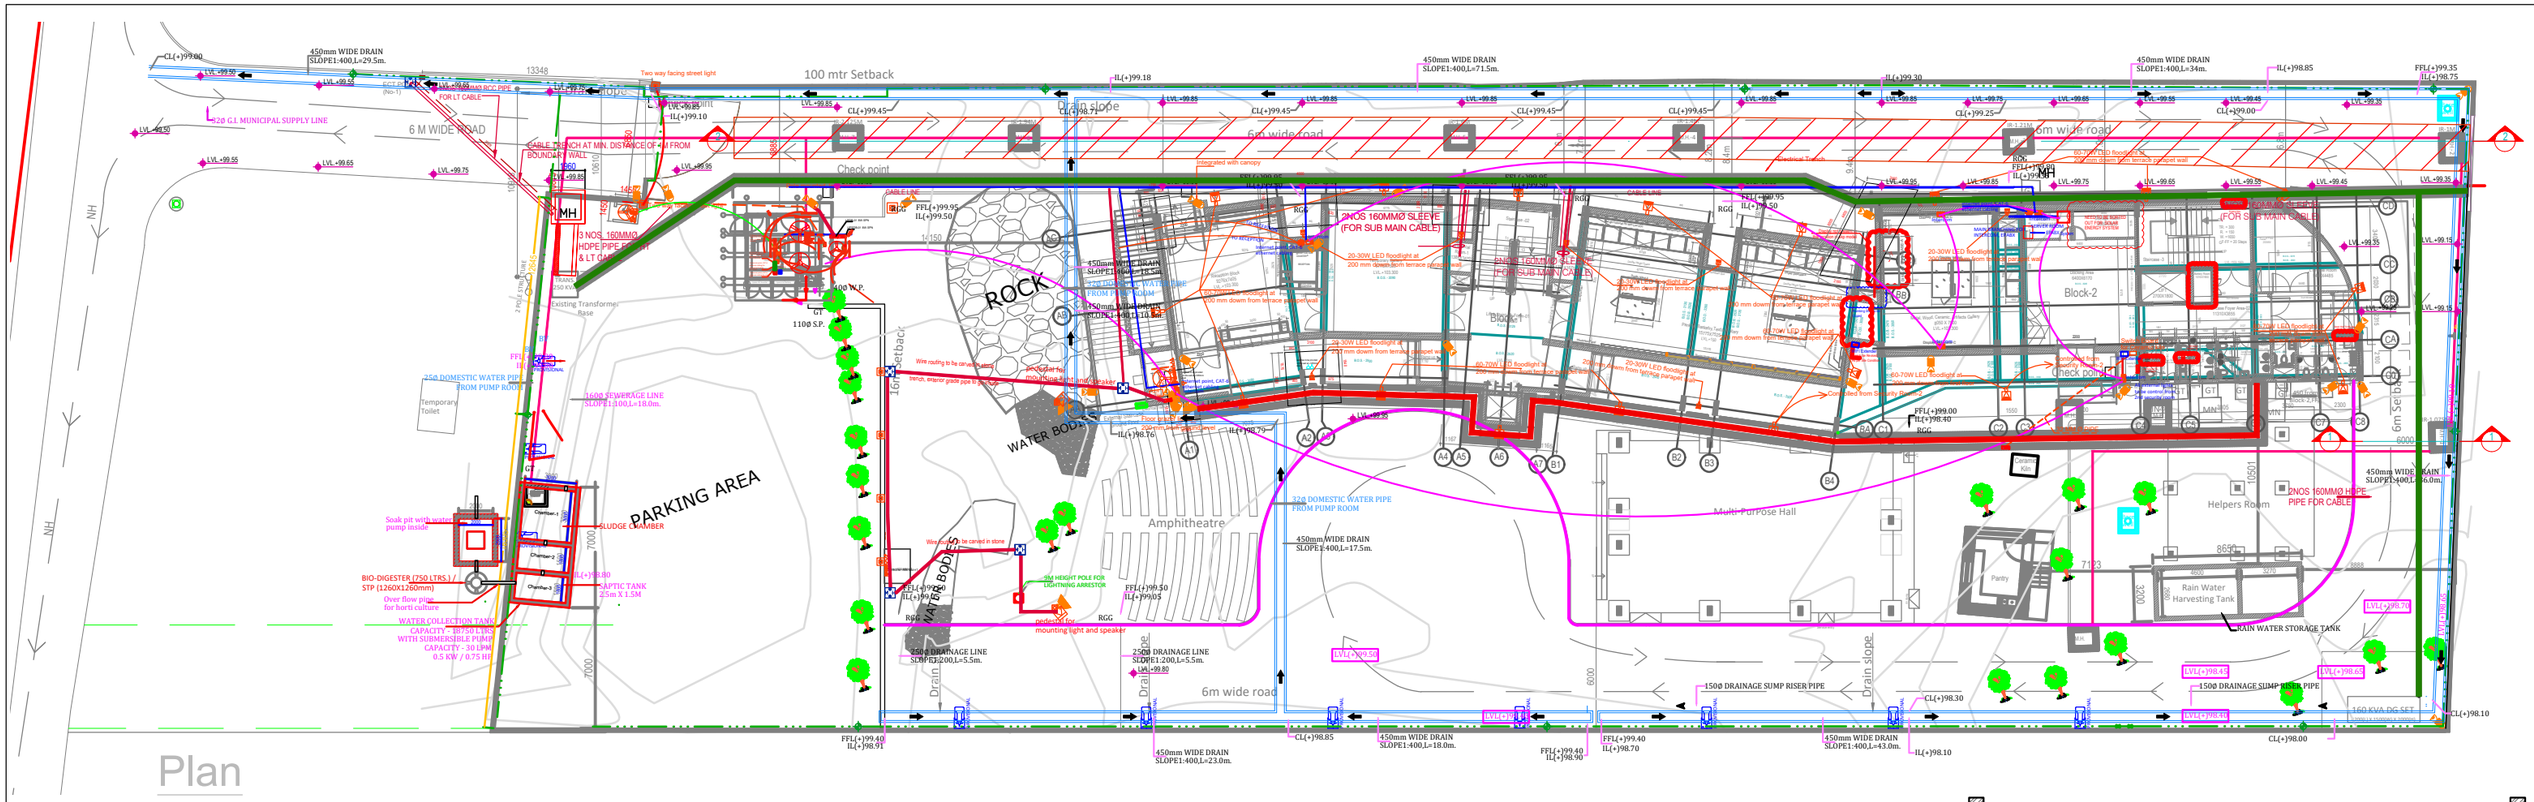

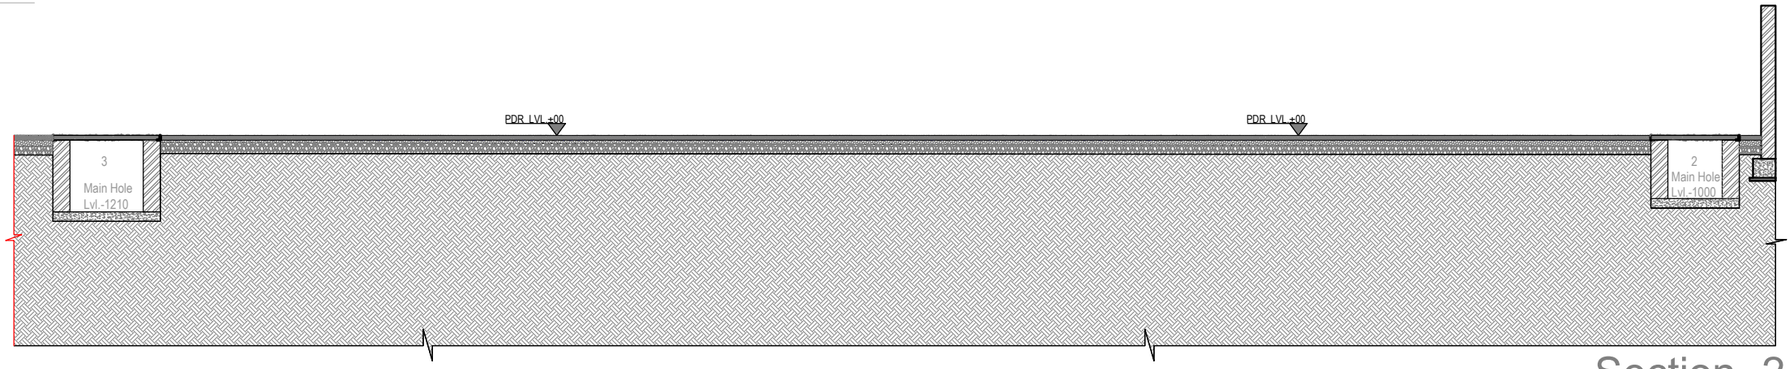

Section -2

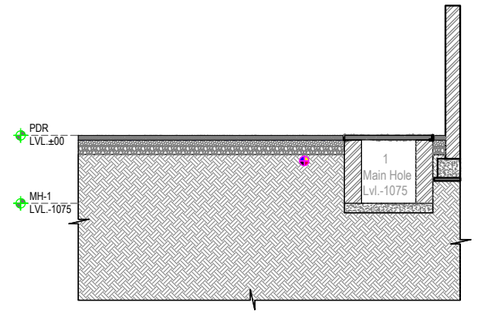

Section -1

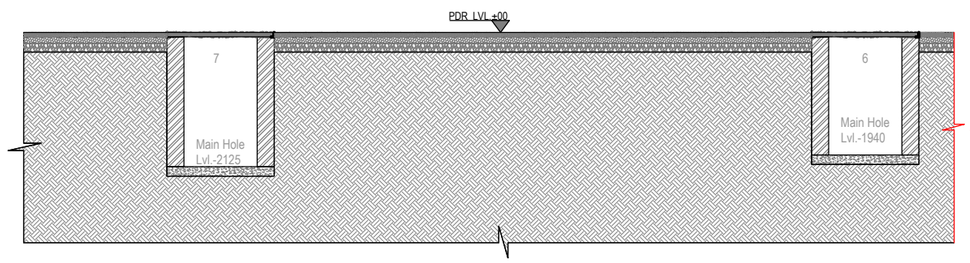

Section -2

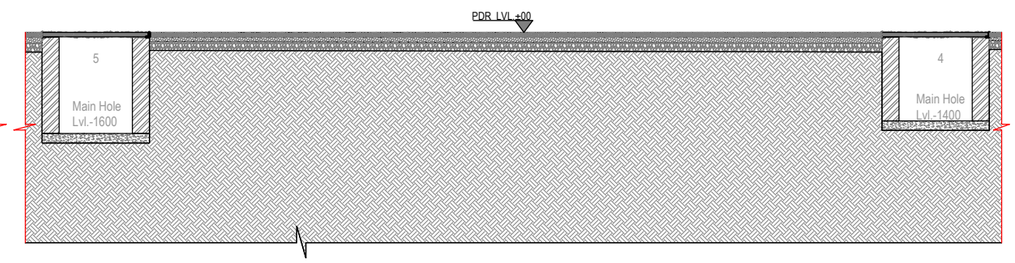

Section -2

NOTE:

THIS DRAWING IS A COPYRIGHT. IT IS THE PROPERTY OF STUDIO VANRO AND IS NOT TO BE REPRODUCED, COPIED, HANDED OVER TO A THIRD PARTY OR USED FOR ANY PURPOSE OTHER THAN THAT FOR WHICH IT HAS BEEN LOANED.

GENERAL NOTES:

ALL DIMENSIONS INDICATED ARE IN MILLIMETER UNLESS MENTIONED OTHERWISE

ALL DIMENSIONS ARE TO BE CROSS CHECKED AT SITE AND ANY DISCREPANCY SHALL BE BROUGHT TO NOTICE BEFORE EXECUTION.

ALL SERVICE DRAWINGS SHALL BE READ IN CONJUNCTION WITH THIS DRAWING AND OTHER DETAILS, ANY DISCREPANCY WHATSOEVER SHALL BE BROUGHT TO NOTICE BEFORE EXECUTION.

LEGEND

S.NO	D/W	NOS.	WIDTH	HEIGHT	LINTEL	SILL	REMARKS	GF.	FF.	SF.

REVISIONS

S.NO	DATE	DRAWN	CHECKED	VERIFIED	REMARKS

KEY PLAN

CLIENT	J D Centre of Art
PROJECT	J D Centre of Art, Bhubaneshwar
ARCHITECT	Vastu Shilpa Consultants/ Studio VanRO
DRAWING	SITE PLAN MAIN HOLE SECTION
STRUCTURAL CONSULTANT	Mahendra Raj Consultants Pvt. Ltd
SCALE	
COMPUTER FILE	
MUSEUM DESIGN	Siddhartha Das Studio
DRAWN BY	MAHESH PRAKASH
CHECKED BY	VIVEK NAMDEV
SANITARY, ELECTRICAL, HVAC, FIRE FIGHTING CONSULTANT	
DATE	04-12-2024
DRAWING TITLE	

N

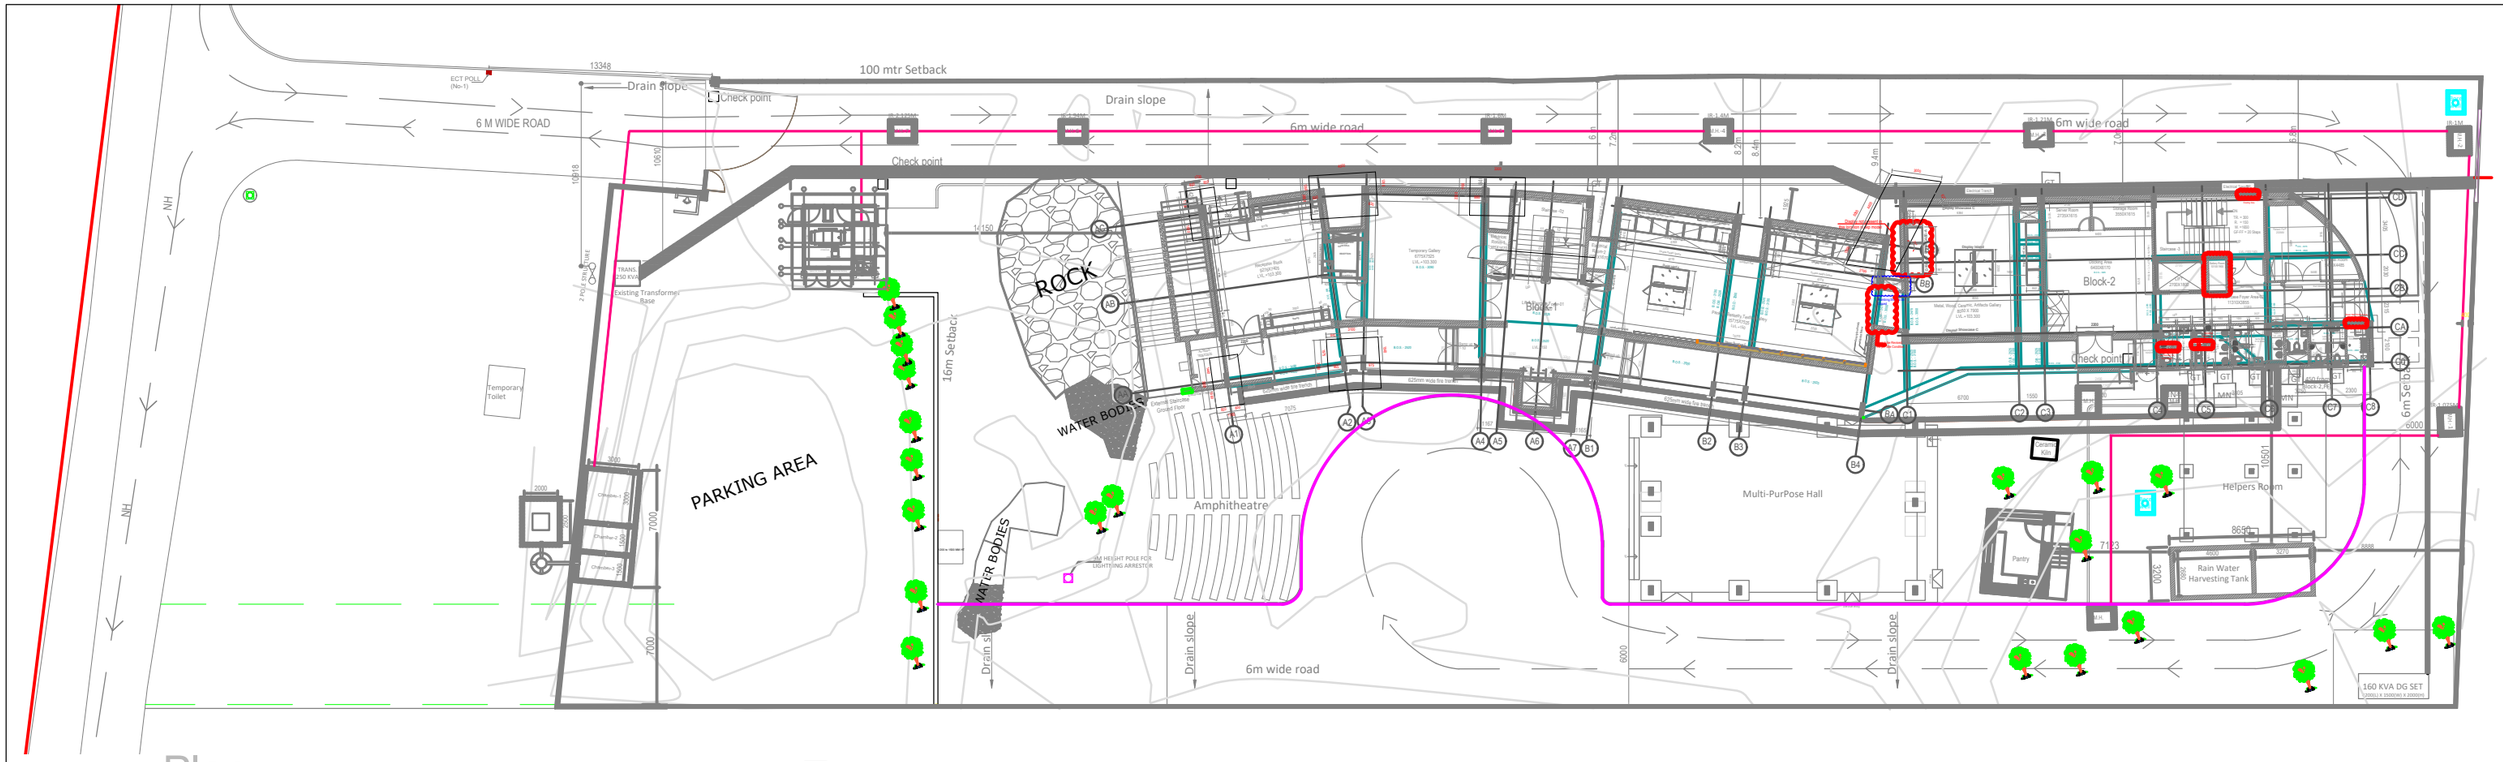

Plan

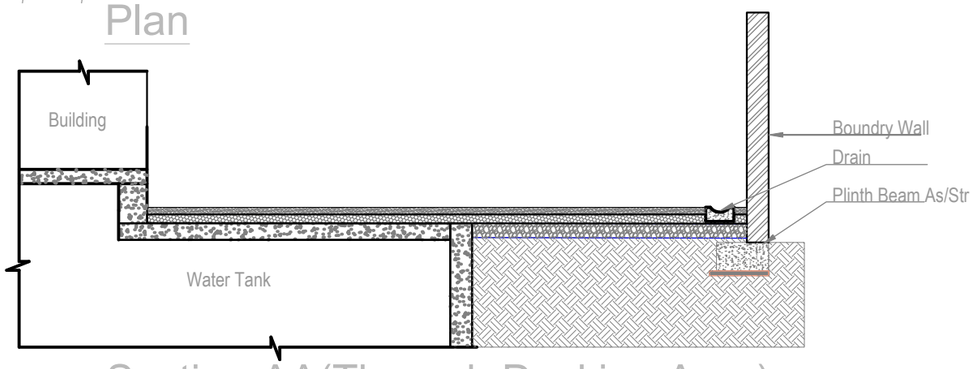

Section-AA(Through Docking Area)

NOTE:

THIS DRAWING IS A COPYRIGHT. IT IS THE PROPERTY OF STUDIO VANRO AND IS NOT TO BE REPRODUCED, COPIED, HANDED OVER TO A THIRD PARTY OR USED FOR ANY PURPOSE OTHER THAN THAT FOR WHICH IT HAS BEEN LOANED.

GENERAL NOTES:

ALL DIMENSIONS INDICATED ARE IN MILLIMETER UNLESS MENTIONED OTHERWISE

ALL DIMENSIONS ARE TO BE CROSS CHECKED AT SITE AND ANY DISCREPANCY SHALL BE BROUGHT TO NOTICE BEFORE EXECUTION.

ALL SERVICE DRAWINGS SHALL BE READ IN CONJUNCTION WITH THIS DRAWING AND OTHER DETAILS, ANY DISCREPANCY WHATSOEVER SHALL BE BROUGHT TO NOTICE BEFORE EXECUTION.

LEGEND

S.NO	D/W	NOS.	WIDTH	HEIGHT	LINTEL	SILL	REMARKS	GF.	FF.	SF.

REVISIONS

S.NO	DATE	DRAWN	CHECKED	VERIFIED	REMARKS

KEY PLAN

CLIENT	J D Centre of Art
PROJECT	J D Centre of Art, Bhubaneshwar
ARCHITECT	Vastu Shilpa Consultants/ Studio VanRO
DRAWING	EXISTING SITE PLAN
STRUCTURAL CONSULTANT	Mahendra Raj Consultants Pvt. Ltd
SCALE	
COMPUTER FILE	
MUSEUM DESIGN	Siddhartha Das Studio
DRAWN BY	MAHESH PRAKASH
CHECKED BY	VIVEK NAMDEV
SANITARY, ELECTRICAL, HVAC, FIRE FIGHTING CONSULTANT	
DATE	10-10-2024
DRAWING TITLE	