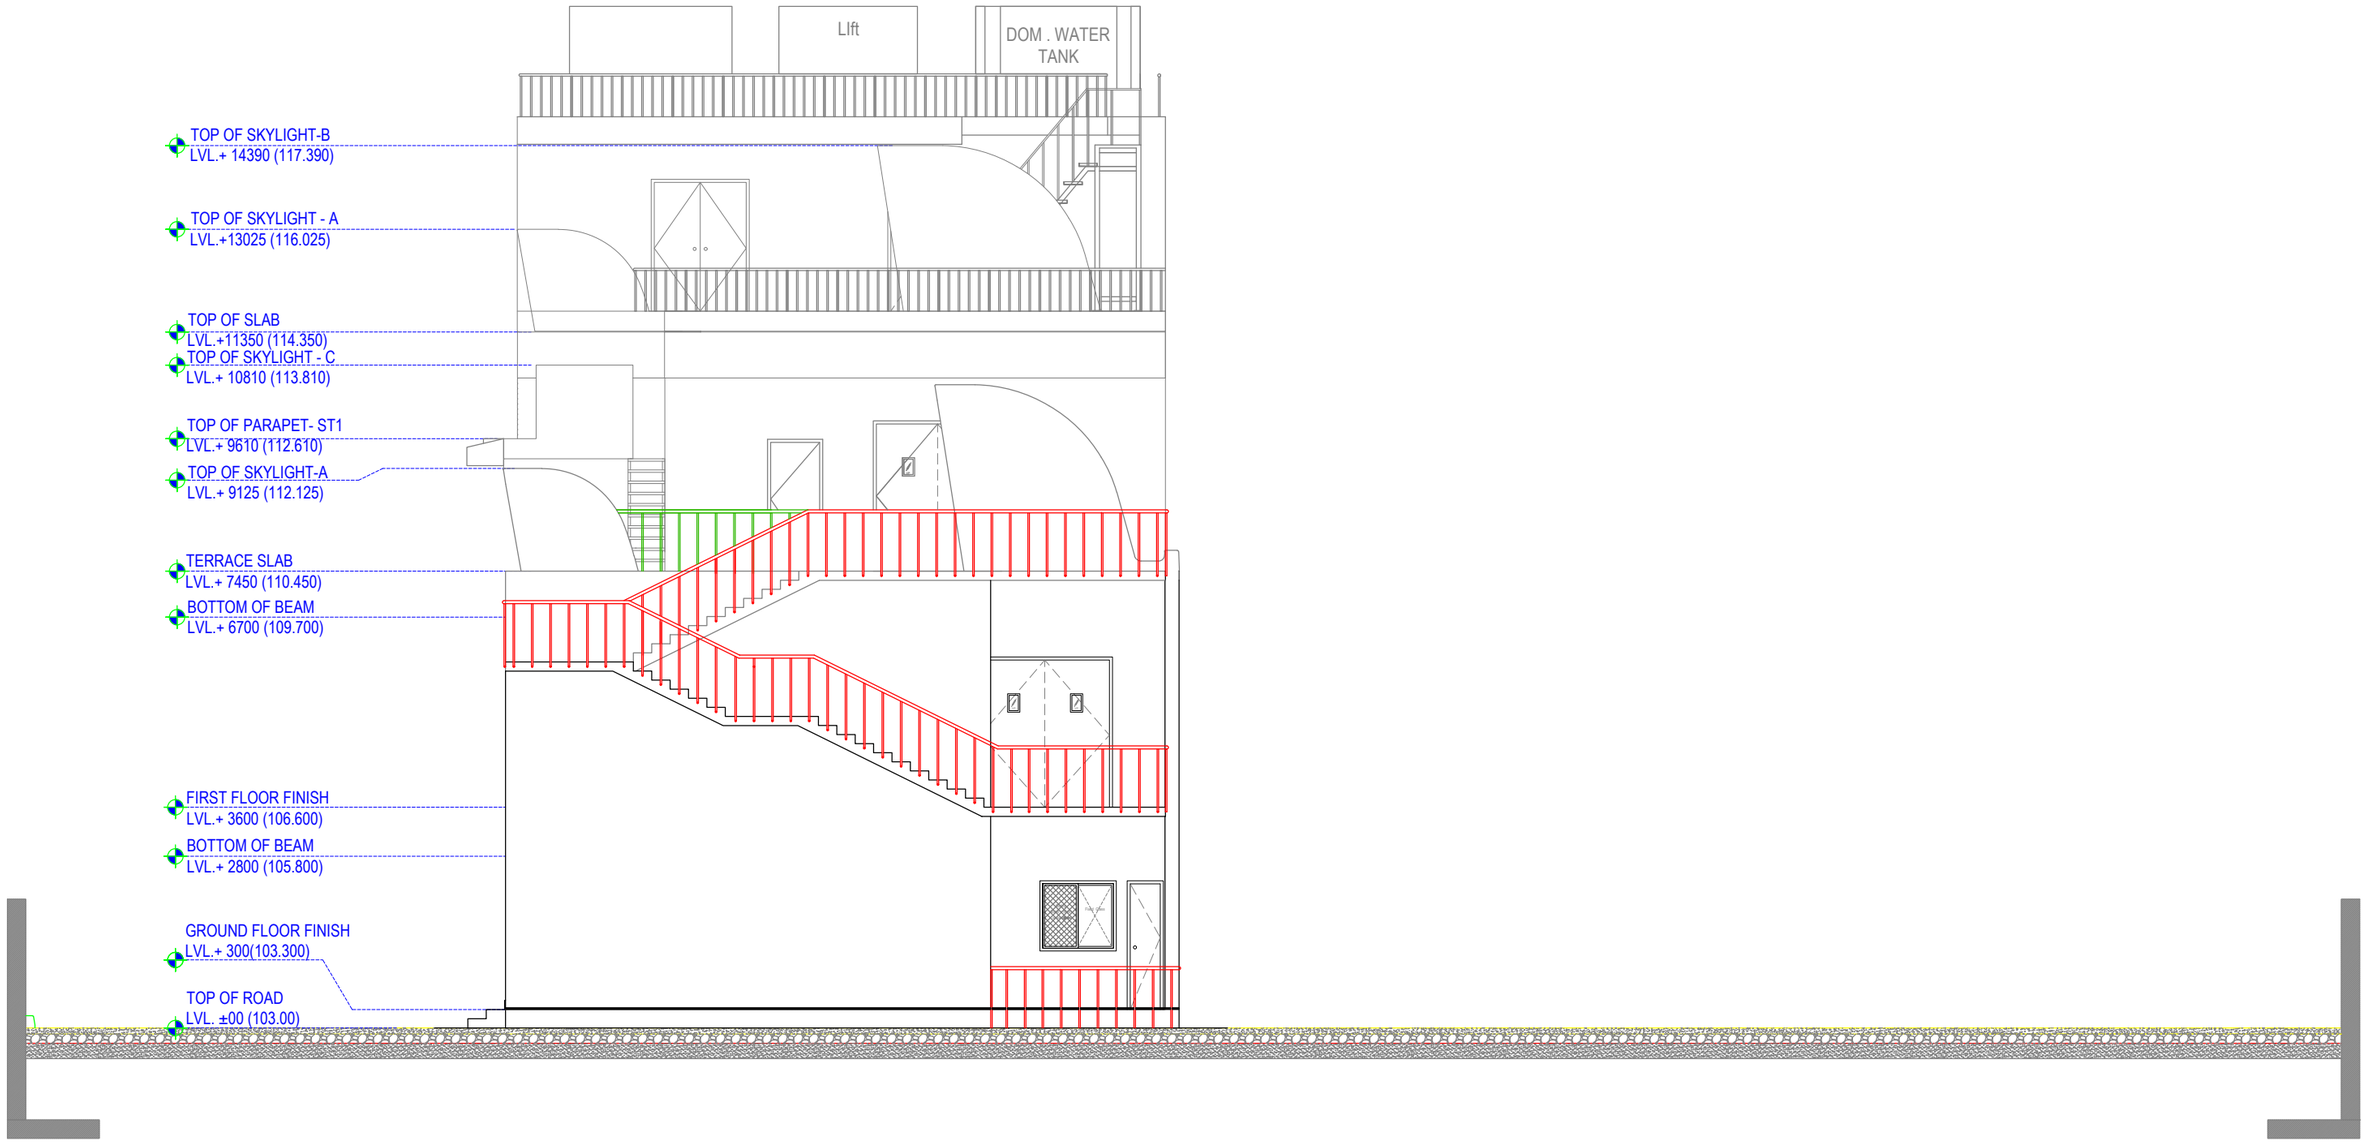

NORTH WEST ELEVATION (BLOCK-1)

NOTE:

THIS DRAWING IS A COPYRIGHT. IT IS THE PROPERTY OF STUDIO VANRO AND IS NOT TO BE REPRODUCED, COPIED, HANDED OVER TO A THIRD PARTY OR USED FOR ANY PURPOSE OTHER THAN THAT FOR WHICH IT HAS BEEN LOANED.

GENERAL NOTES:

ALL DIMENSIONS INDICATED ARE IN MILLIMETER UNLESS MENTIONED OTHERWISE

ALL DIMENSIONS ARE TO BE CROSS CHECKED AT SITE AND ANY DISCREPANCY SHALL BE BROUGHT TO NOTICE BEFORE EXECUTION.

ALL SERVICE DRAWINGS SHALL BE READ IN CONJUNCTION WITH THIS DRAWING AND OTHER DETAILS, ANY DISCREPANCY WHATSOEVER SHALL BE BROUGHT TO NOTICE BEFORE EXECUTION.

LEGEND

S.NO	D/W	NOS.	WIDTH	HEIGHT	LINTEL	SILL	REMARKS	GF.	FF.	SF.

REVISIONS

S.NO	DATE	DRAWN	CHECKED	VERIFIED	REMARKS

KEY PLAN

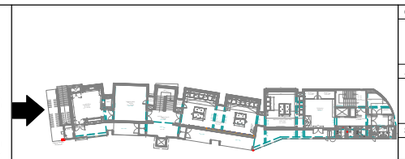

CLIENT: J D Centre of Art	PROJECT: J D Centre of Art, Bhubaneshwar
ARCHITECT: VASTU SHILPA Consultants/ STUDIO VanRO	DRAWING: NORTH WEST ELEVATION - BLOCK-1
STRUCTURAL CONSULTANT: Mahendra Raj Consultants Pvt. Ltd	SCALE: 1:100 @ A2
MUSEUM DESIGN: Siddhartha Das Studio	DRAWN BY: MAHESH PRAKASH; CHECKED BY: SIDDHARTHA DAS
SANITARY, ELECTRICAL, HVAC, FIRE FIGHTING CONSULTANT	DATE: 12 - 05 - 2020; DRAWING TITLE: A-G-JDCA-PH(1A)-301 R1

N

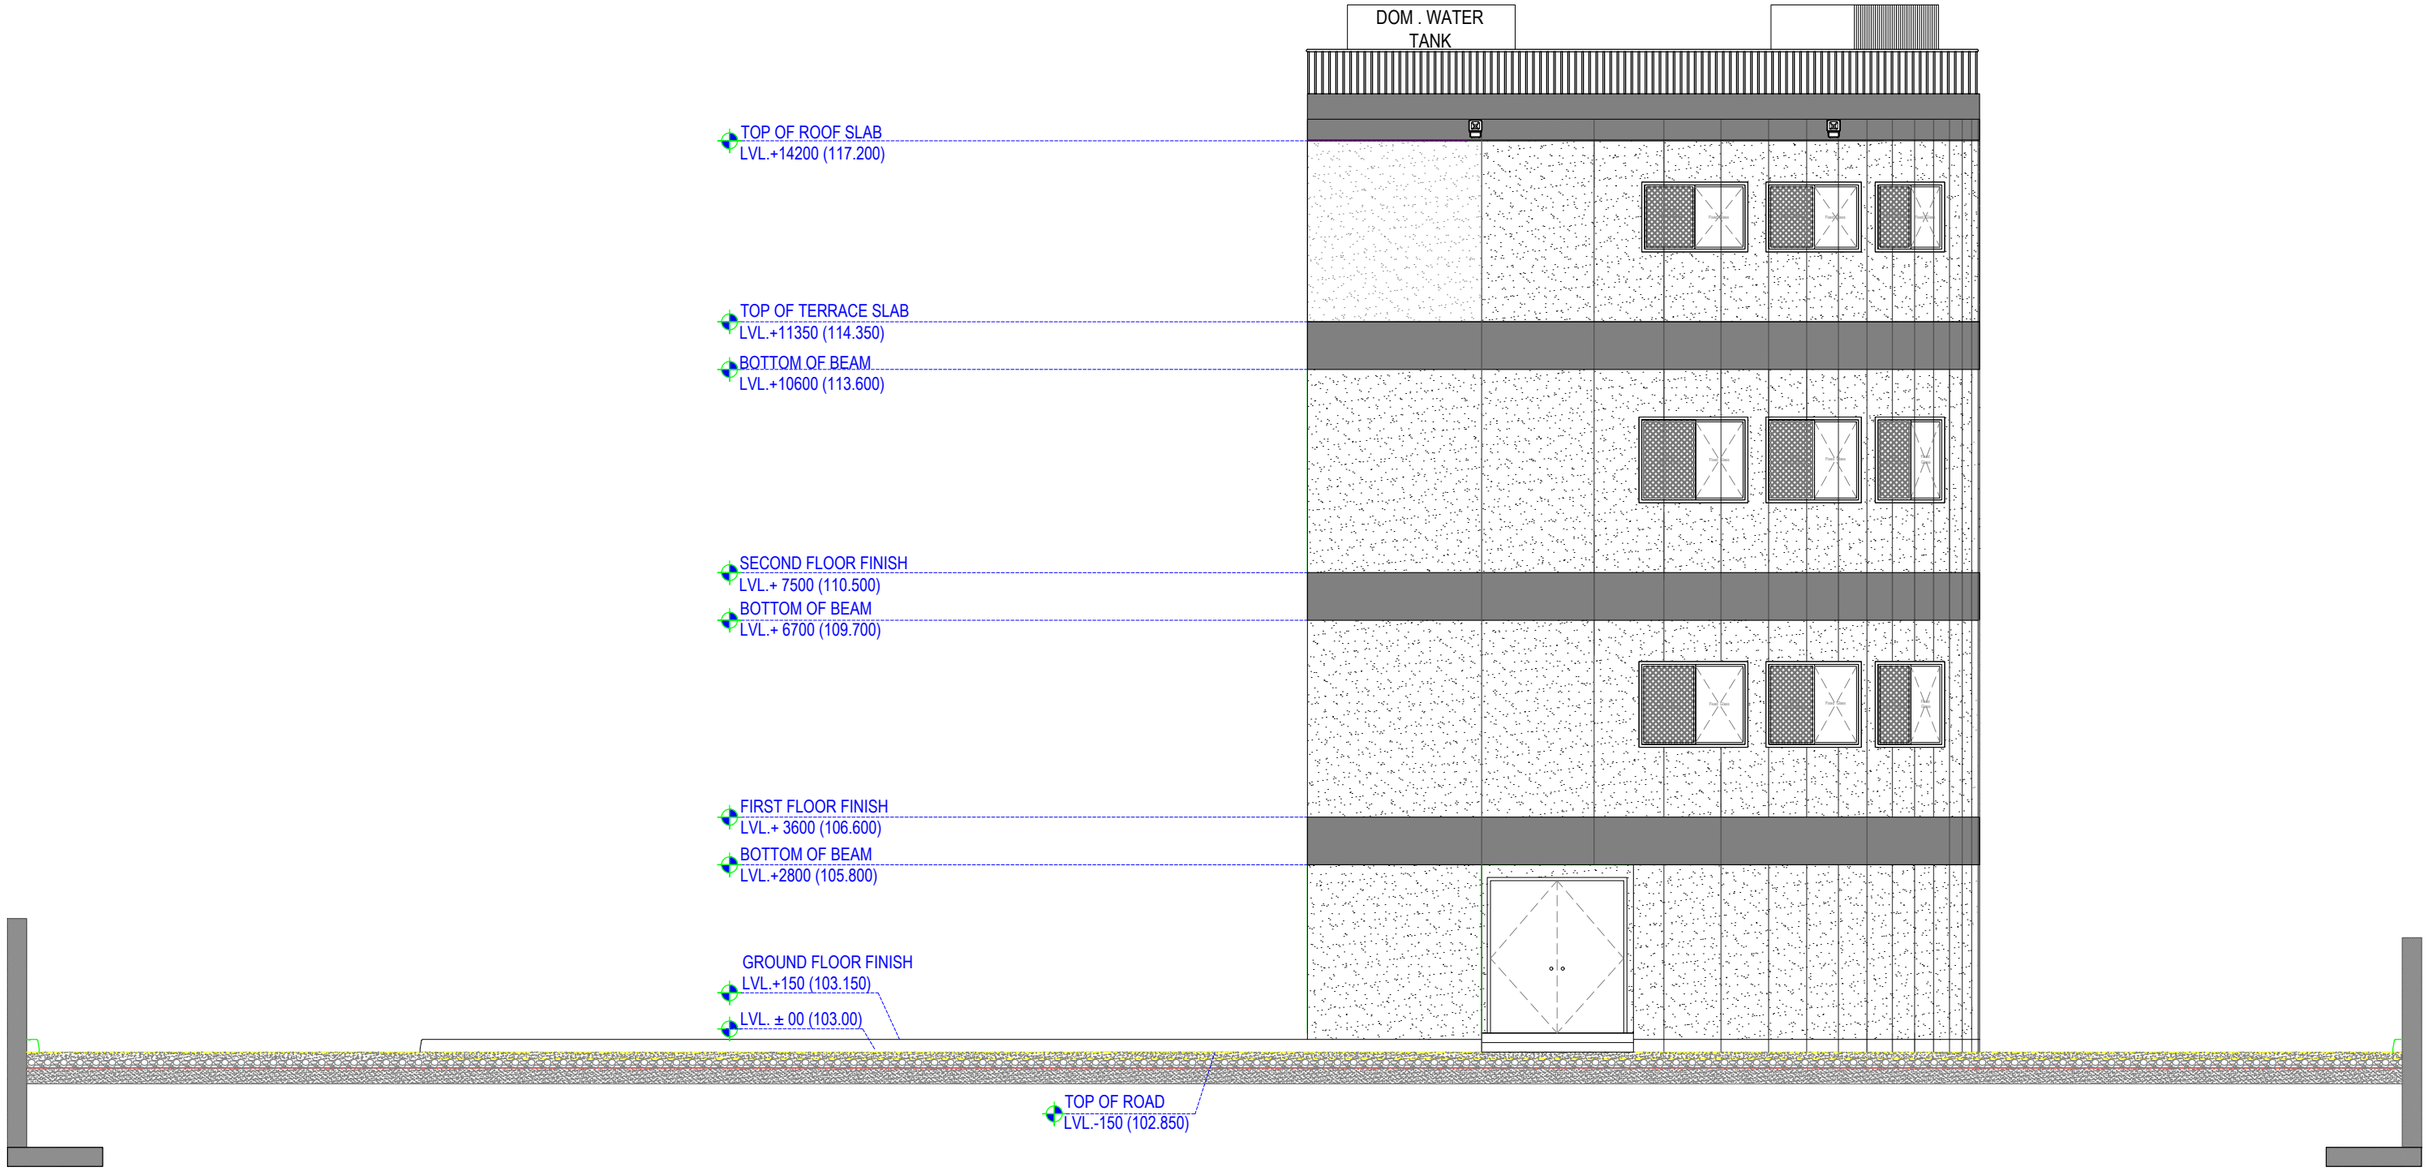

SOUTH EAST ELEVATION (BLOCK-2)

NOTE:

THIS DRAWING IS A COPYRIGHT. IT IS THE PROPERTY OF STUDIO VANRO AND IS NOT TO BE REPRODUCED, COPIED, HANDED OVER TO A THIRD PARTY OR USED FOR ANY PURPOSE OTHER THAN THAT FOR WHICH IT HAS BEEN LOANED.

GENERAL NOTES:

ALL DIMENSIONS INDICATED ARE IN MILLIMETER UNLESS MENTIONED OTHERWISE

ALL DIMENSIONS ARE TO BE CROSS CHECKED AT SITE AND ANY DISCREPANCY SHALL BE BROUGHT TO NOTICE BEFORE EXECUTION.

ALL SERVICE DRAWINGS SHALL BE READ IN CONJUNCTION WITH THIS DRAWING AND OTHER DETAILS, ANY DISCREPANCY WHATSOEVER SHALL BE BROUGHT TO NOTICE BEFORE EXECUTION.

LEGEND

S.NO	D/W	NOS.	WIDTH	HEIGHT	LINTEL	SILL	REMARKS	GF.	FF.	SF.

REVISIONS

S.NO	DATE	DRAWN	CHECKED	VERIFIED	REMARKS

KEY PLAN

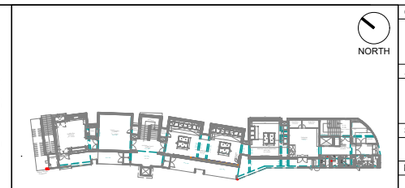

CLIENT	J D Centre of Art
PROJECT	J D Centre of Art, Bhubaneshwar
ARCHITECT	VASTU SHILPA Consultants/ STUDIO VanRO
DRAWING	SOUTH EAST ELEVATION-BLOCK-2
STRUCTURAL CONSULTANT	Mahendra Raj Consultants Pvt. Ltd
SCALE	1:100 @ A2
COMPUTER FILE	SV-2/D/JDCA
MUSEUM DESIGN	Siddhartha Das Studio
DRAWN BY	MAHESH PRAKASH
CHECKED BY	SIDDHARTHA DAS
SANITARY, ELECTRICAL, HVAC, FIRE FIGHTING CONSULTANT	
DATE	12 - 05 - 2022
DRAWING TITLE	A-T-JDCA-PH(1B)-303 R1

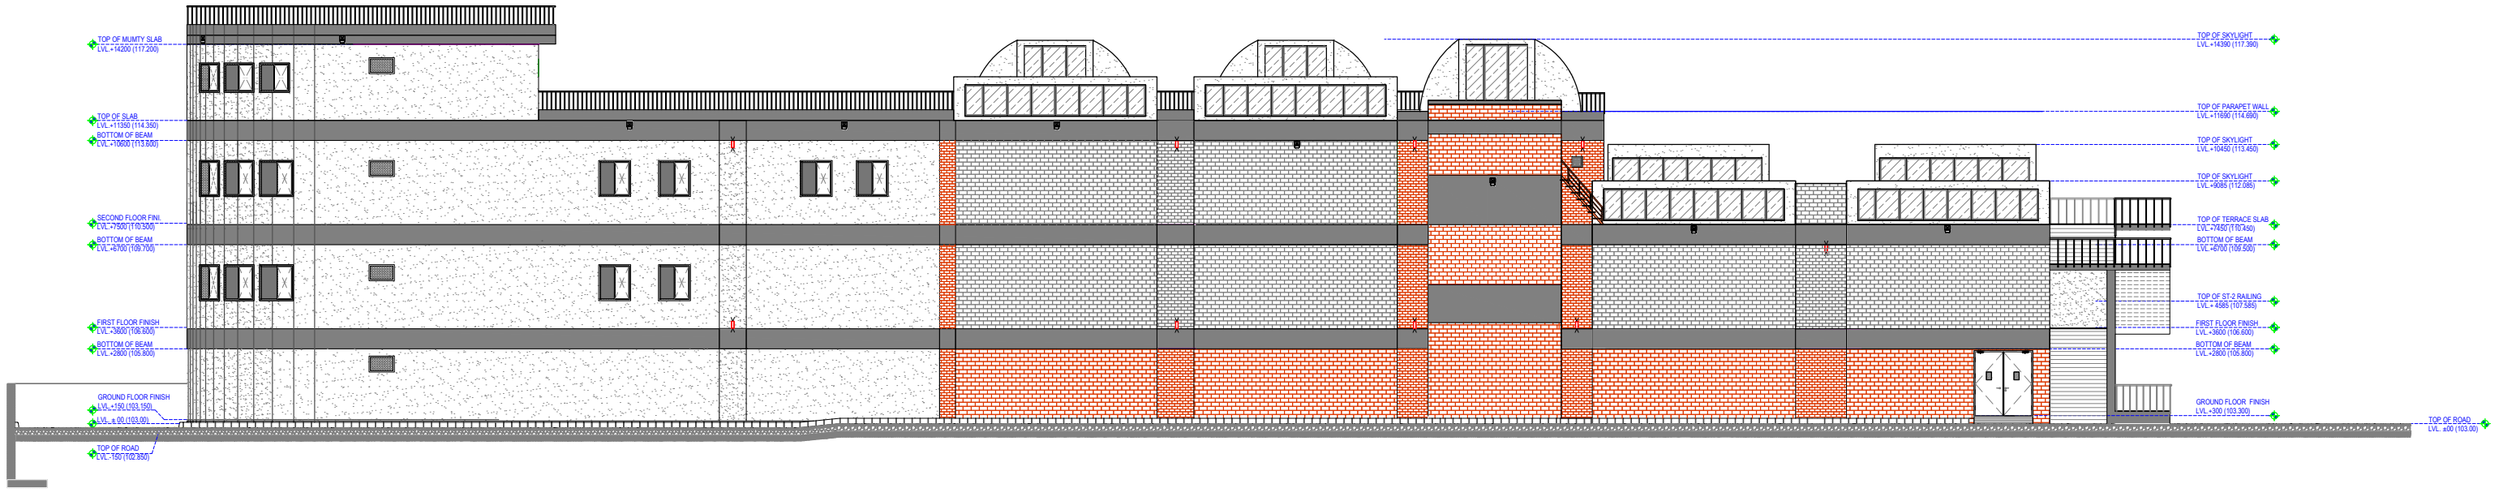

SOUTH WEST ELEVATION

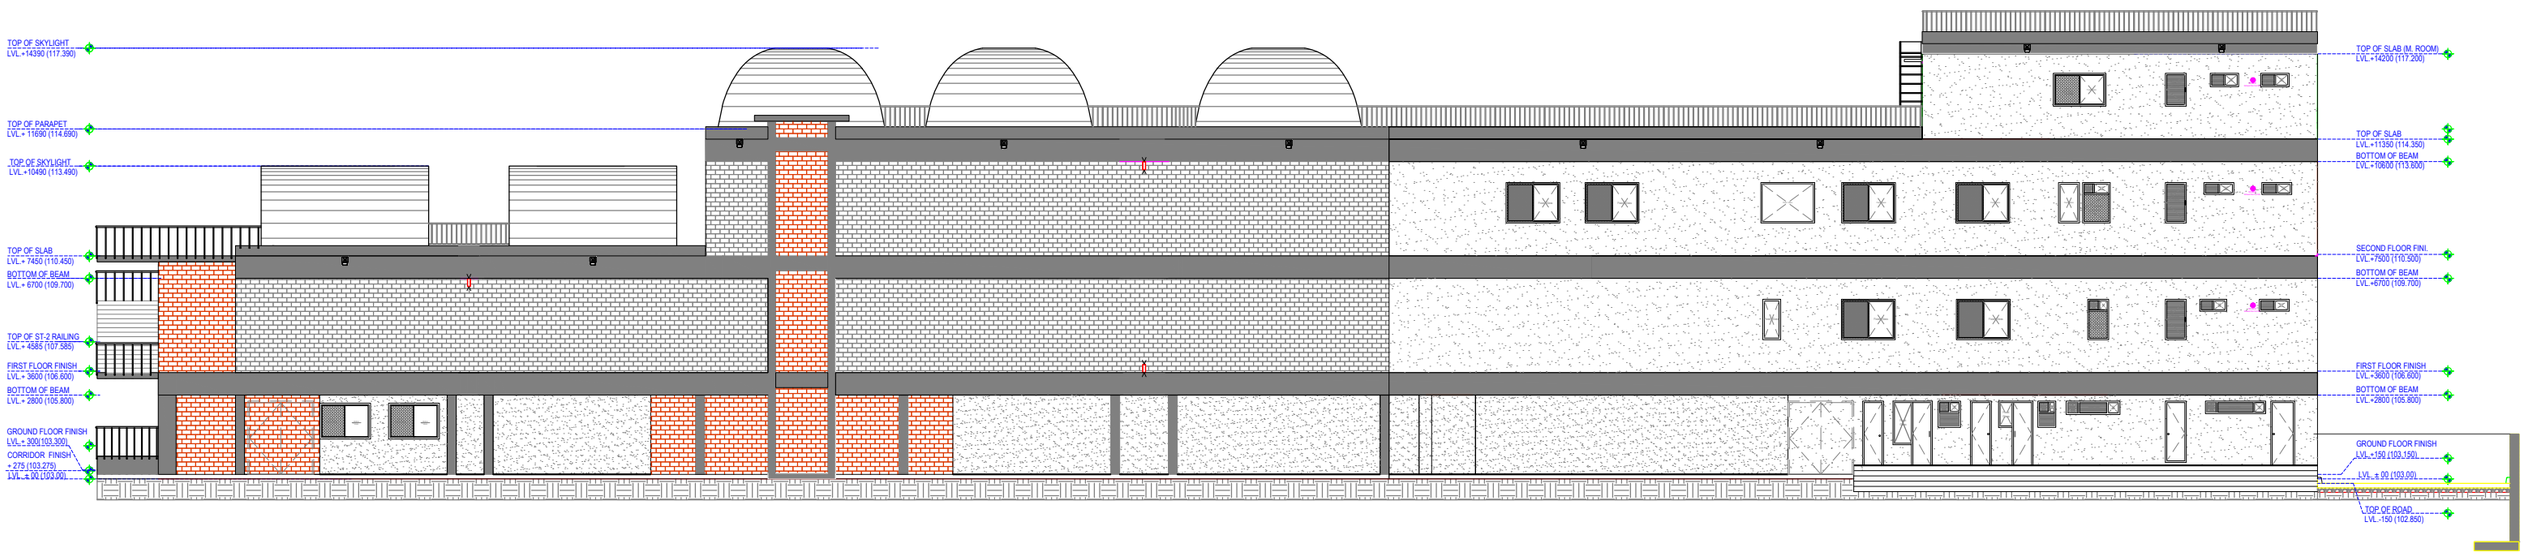

NORTH EAST ELEVATION

TEXTURE LEGEND

TEXTURE	SYMBOLS
EXISTING BRICK CLADDING	
PROPOSED BRICK CLADDING	
PAINT AS PER APPROVAL	
EXPOSED CONCRETE	

NOTE:

THIS DRAWING IS A COPYRIGHT. IT IS THE PROPERTY OF STUDIO VANRO AND IS NOT TO BE REPRODUCED, COPIED, HANDED OVER TO A THIRD PARTY OR USED FOR ANY PURPOSE OTHER THAN THAT FOR WHICH IT HAS BEEN LOANED.

GENERAL NOTES:

ALL DIMENSIONS INDICATED ARE IN MILLIMETER UNLESS MENTIONED OTHERWISE

ALL DIMENSIONS ARE TO BE CROSS CHECKED AT SITE AND ANY DISCREPANCY SHALL BE BROUGHT TO NOTICE BEFORE EXECUTION.

ALL SERVICE DRAWINGS SHALL BE READ IN CONJUNCTION WITH THIS DRAWING AND OTHER DETAILS, ANY DISCREPANCY WHATSOEVER SHALL BE BROUGHT TO NOTICE BEFORE EXECUTION.

LEGEND

S.NO	D/W	NOS.	WIDTH	HEIGHT	LINTEL	SILL	REMARKS	GF.	FF.	SF.

REVISIONS

S.NO	DATE	DRAWN	CHECKED	VERIFIED	REMARKS

KEY PLAN

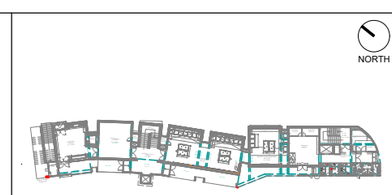

CLIENT: J D Centre of Art	PROJECT: J D Centre of Art, Bhubaneshwar
ARCHITECT: VASTU SHILPA Consultants/ STUDIO VanRO	DRAWING: ELEVATION
STRUCTURAL CONSULTANT: Mahendra Raj Consultants Pvt. Ltd	SCALE: 1:100 @ A2 / COMPUTER FILE: SV-2/D/JDCA
MUSEUM DESIGN: Siddhartha Das Studio	DRAWN BY: KAPIL RAJ SINGH / CHECKED BY: SIDDHARTHA DAS
SANITARY, ELECTRICAL, HVAC, FIRE FIGHTING CONSULTANT	DATE: 05 - 08 - 2024 / DRAWING TITLE: A-T-JDCA-PH(1B)-302 R2